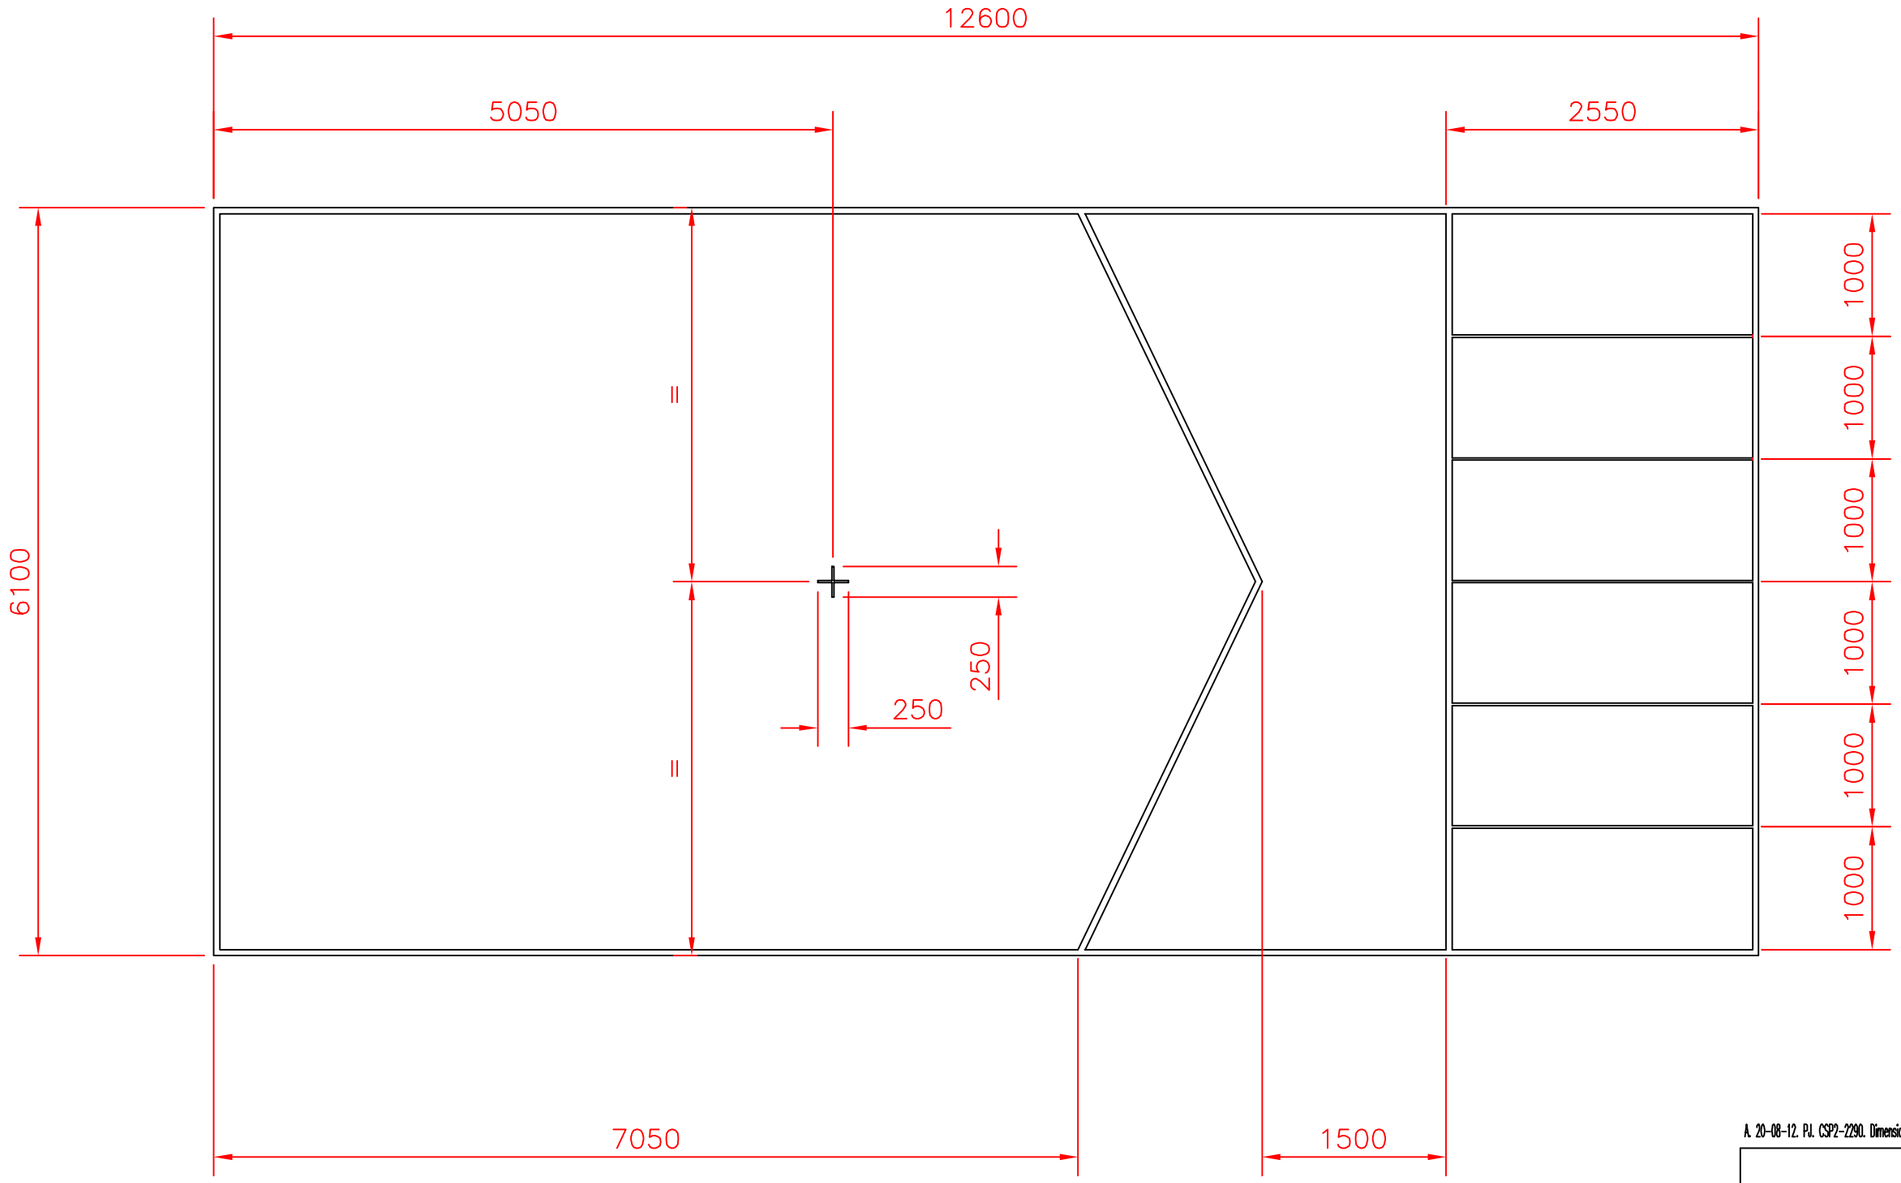

A. 20-08-12. P.J. CSP2-2290. Dimensional changes to bring court inline with current rules and regulations.

CONTINENTAL

Tel:Huddersfield(01484)542051 Fax:(01484)539148

FLOOR MARKINGS FOR A BOCCIA COURT

scale	date	dr	rev
1:50	15/10/08	RC	A

dwg no CM-14

NOTES

All dimensions are in millimetres.
The external boundary lines, throwing line and V line are to be 40-50mm wide.
The playing box dividers and cross are to be 20mm wide.